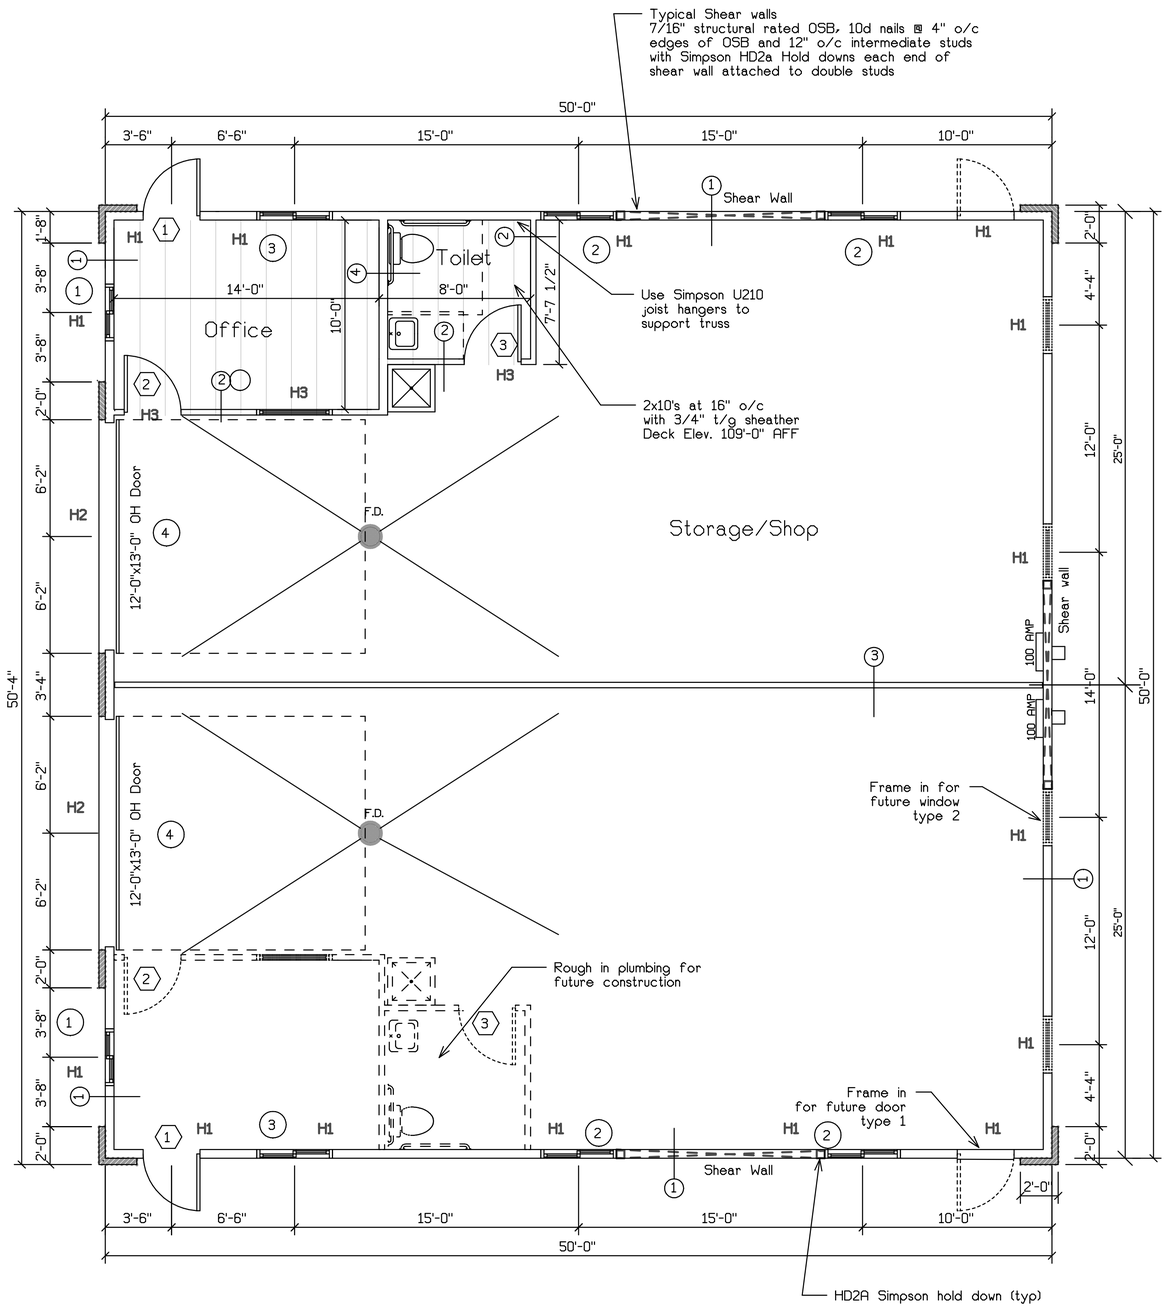


First Floor Plan - 2,500 S.F.

Scale = 1/4"=1'-0"

## Door Schedule

1. 3'0x6'8 Alum. door w/ Metal frame with lever handles and Dead bolts
2. 3'0x6'8 Solid core wood door with wood frame with lever handles
3. 3'0x6'8 Solid core wood door w/ wood frame with lever handles and privacy locks
4. 10'-0"x13'-0" Insulated over head door Thermacore 594 with wats-50 operator

## Windor Schedule

1. 3'-0"x4'0" Slider
   Jeld-Wen Clad w/ Low-e insulated glass
2. 3'-0"x3'0" Slider
   Jeld-Wen Clad w/ Low-e insulated glass
3. 4'-0"x3'-0" Slider
   Jeld-Wen Clad w/ Low-e insulated glass
4. 3'-0"x4'0" Slider
   Interior window

## Wall Schedule

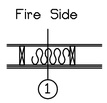

1. Fire Side
   5/8" type "X" gyp. bd. with joints taped
   4 Mil Vapor barrier
   5 1/2" FG batt insulation
   2x6 x 14' Wood studs at 16" o/c
   7/16" OSB board
   Exterior water vapor
   .044 Vinyl Siding
   1-Hour wall
   UL Design #U356

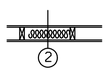

2. 5/8" type "X" gyp. bd. with joints taped
   4 Mil. vapor barrier
   2x4 8' precut hgt. wood stds at 16" o/c
   3 1/2" FG batt insulation
   5/8" type "X" gyp. bd. with joints taped
   1-Hour wall
   GA file # WP-3514

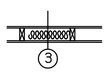

3. 5/8" type "X" gyp. bd. with joints taped
   2x4 x 14' Wood stds at 16" o/c
   3 1/2" FG batt insulation
   5/8" type "X" gyp. bd. with joints taped
   1-Hour wall
   GA file # WP-3514

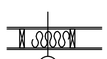

4. 5/8" type "X" gyp. bd. with joints taped
   2x6 8' precut wood stds at 16" o/c
   5 1/2" FG batt insulation
   5/8" type "X" gyp. bd. with joints taped
   1-Hour wall
   GA file # WP-3514

## Header Schedule

| Mark | Size | Material | Remarks |
|---|---|---|---|
| H1 | (2)2x10's | Hem-Fir #2 | 3 |
| H2 | (3)2x12's | Hem-Fir #2 | 3 |
| H3 | (2)2x10's | Hem-Fir #2 | 4 |

Notes:
1. Headers shown at bearing wall locations only.
2. Headers at non-bearing walls to be (1)2x flat
3. (2) 2x6 Shoulder studs each side
4. (2) 2x4 Shoulder studs each side


Jeffery Groenier, Architect
830 S. Main Street
Oregon, WI 53575
608-835-3196



This document contains confidential or proprietary information of Concepts in Architecture, LLC. Neither this document nor the information herein is to be reproduced, distributed, used, or disclosed without authorization.


Concepts In Architecture, LLC

Proposed for: StorageShopUSA
Greg Thompson - Owner

Address: 4610 Milwaukee Street
Madison, WI 53714
Phone 608.444.1515 Fax 866.381.5777

Project: Storage Unit

Address: De Pere, Wisconsin

Sheet Title: First Floor Plan "A"

Date: 12-20-2006

Scale: As Noted

Job #: 06-01

SHEET
A1.0